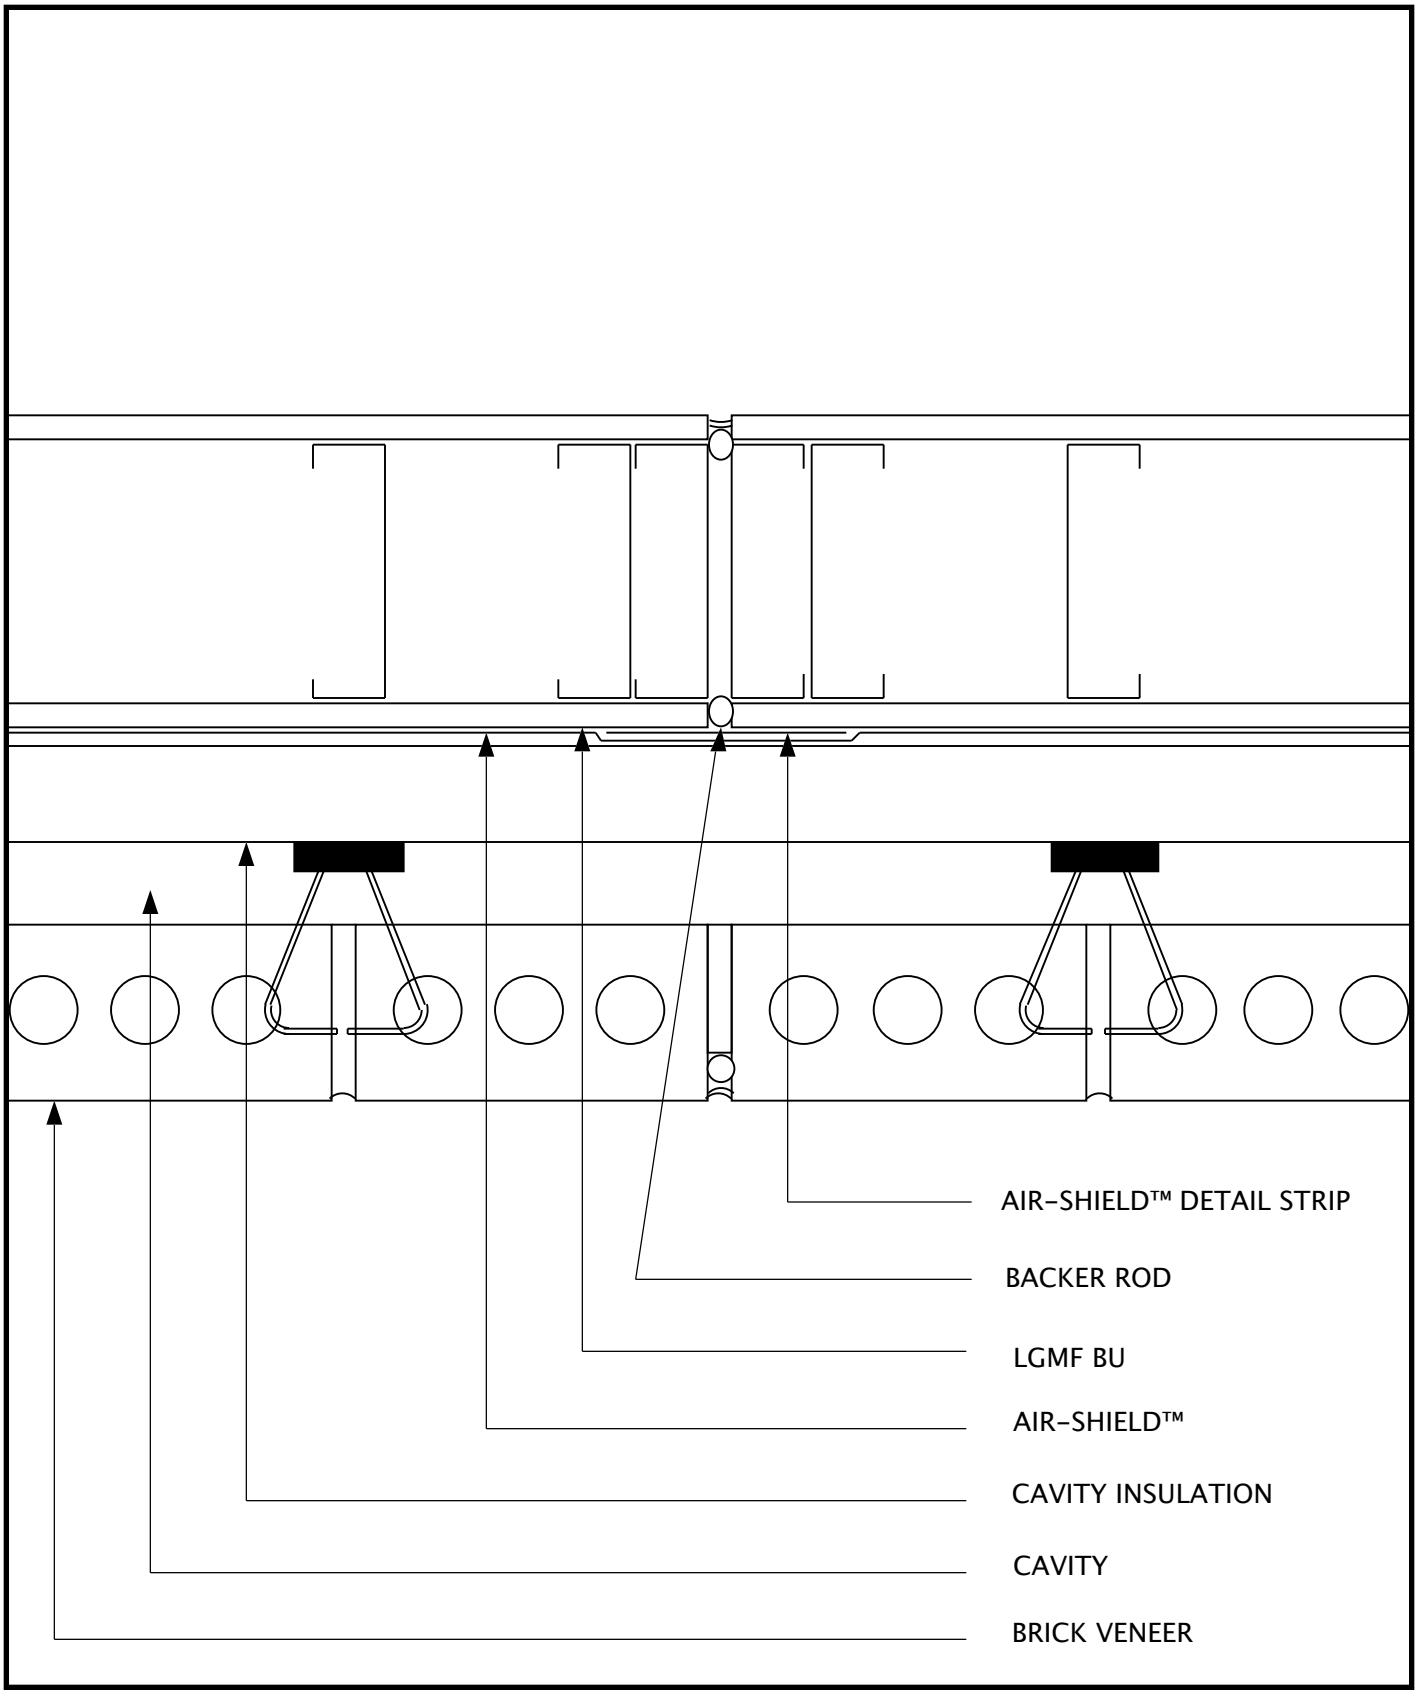

W. R. Meadows, Inc.
300 Industrial Drive
Hampshire, IL 60140-0338
1-800-342-5976
www.wrmeadows.com

SKETCH: AIR-SHIELD™ CONTROL JOINT LGMF BU

SKETCH NO: AS-18

DATE: 6/26/06